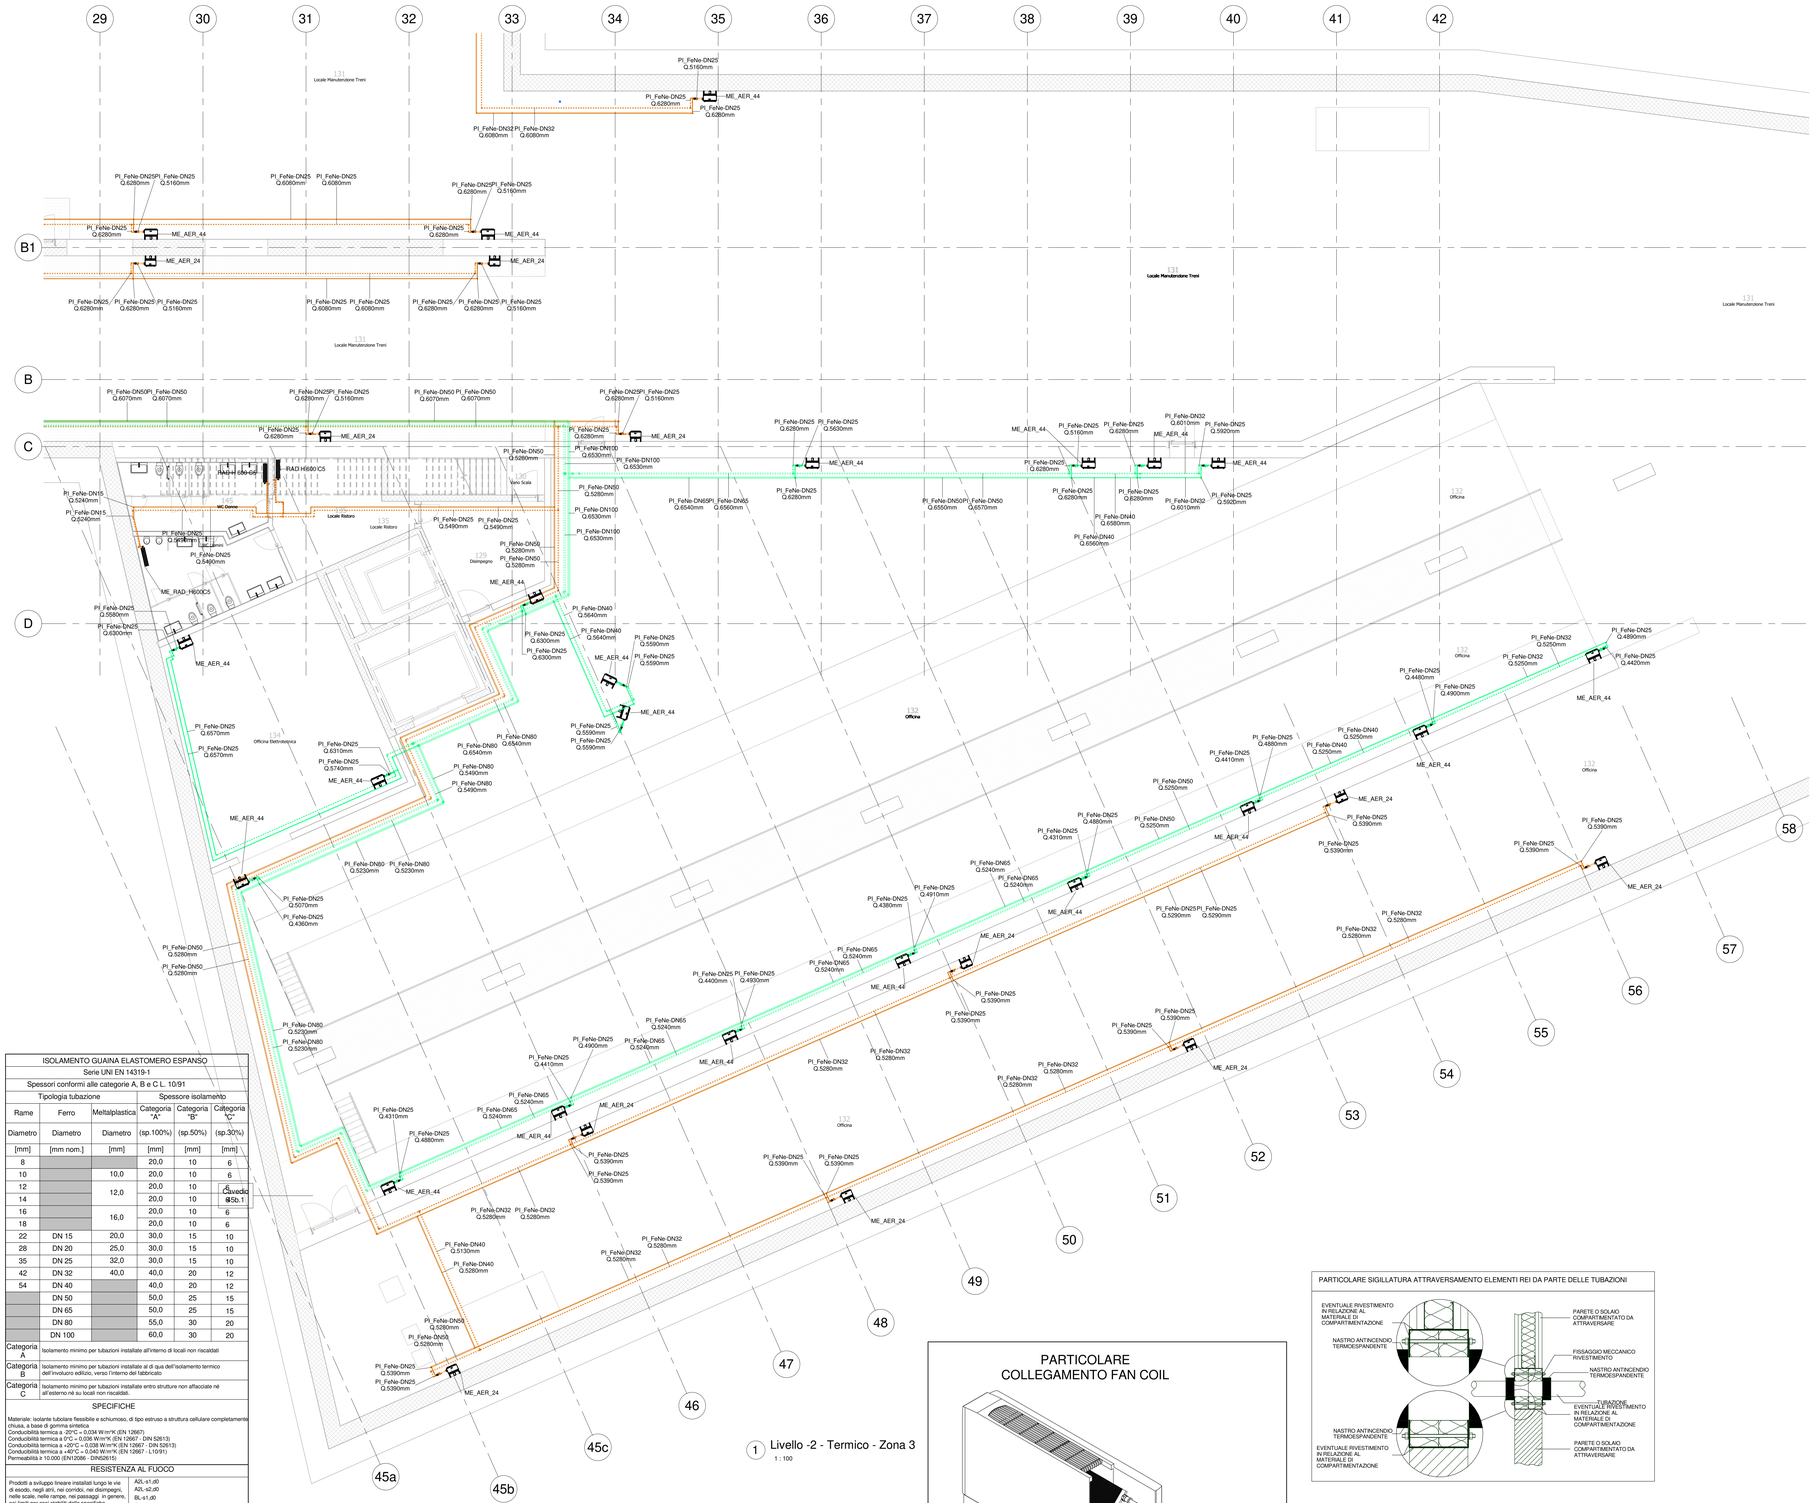
Locale Manutenzione Treni
Officina
Officina Elettrotecnica
Locale Ristoro
Deposito
Vano Scala
RAD-H 1600/C5
RAD-H 600/C5
ME_AER_44
ME_AER_24
PI_FeNe-DN25 Q.6280mm
PI_FeNe-DN25 Q.5160mm
PI_FeNe-DN25 Q.6280mm
PI_FeNe-DN32 Q.6080mm
PI_FeNe-DN50 Q.6070mm
PI_FeNe-DN65 Q.6540mm
PI_FeNe-DN65 Q.6560mm
PI_FeNe-DN100 Q.6530mm
PI_FeNe-DN40 Q.6580mm
PI_FeNe-DN40 Q.6560mm
PI_FeNe-DN80 Q.6540mm
PI_FeNe-DN80 Q.5490mm
PI_FeNe-DN80 Q.5280mm
PI_FeNe-DN80 Q.5230mm
PI_FeNe-DN80 Q.5200mm
PI_FeNe-DN80 Q.5130mm
PI_FeNe-DN15 Q.6240mm
PI_FeNe-DN15 Q.6240mm
PI_FeNe-DN25 Q.6300mm
PI_FeNe-DN25 Q.6570mm
PI_FeNe-DN25 Q.5490mm
PI_FeNe-DN25 Q.5590mm
PI_FeNe-DN25 Q.4890mm
PI_FeNe-DN25 Q.4420mm
PI_FeNe-DN25 Q.4480mm
PI_FeNe-DN25 Q.4900mm
PI_FeNe-DN25 Q.4410mm
PI_FeNe-DN25 Q.4380mm
PI_FeNe-DN25 Q.4310mm
PI_FeNe-DN25 Q.4880mm
PI_FeNe-DN25 Q.4400mm
PI_FeNe-DN25 Q.4300mm
PI_FeNe-DN25 Q.5070mm
PI_FeNe-DN25 Q.4360mm
PI_FeNe-DN25 Q.5740mm
PI_FeNe-DN25 Q.6310mm
PI_FeNe-DN32 Q.6010mm
PI_FeNe-DN32 Q.5250mm
PI_FeNe-DN32 Q.5280mm
PI_FeNe-DN40 Q.5250mm
PI_FeNe-DN50 Q.5250mm
PI_FeNe-DN50 Q.5280mm
PI_FeNe-DN65 Q.5240mm
PI_FeNe-DN65 Q.5240mm
PI_FeNe-DN65 Q.5240mm
PI_FeNe-DN65 Q.5240mm
PI_FeNe-DN65 Q.5240mm
PI_FeNe-DN25 Q.5390mm
PI_FeNe-DN25 Q.5290mm
PI_FeNe-DN25 Q.5590mm
PI_FeNe-DN25 Q.5590mm
PI_FeNe-DN25 Q.5390mm
PI_FeNe-DN25 Q.5390mm
PI_FeNe-DN32 Q.5280mm
PI_FeNe-DN32 Q.5280mm
PI_FeNe-DN40 Q.5280mm
PI_FeNe-DN40 Q.5130mm
PI_FeNe-DN50 Q.5280mm
PI_FeNe-DN50 Q.5230mm
PI_FeNe-DN25 Q.5390mm
PI_FeNe-DN25 Q.5070mm
PI_FeNe-DN25 Q.4360mm
PI_FeNe-DN50 Q.5280mm
PI_FeNe-DN50 Q.5280mm
PI_FeNe-DN80 Q.5230mm
PI_FeNe-DN80 Q.5200mm
PI_FeNe-DN25 Q.4310mm
PI_FeNe-DN25 Q.4880mm
PI_FeNe-DN25 Q.4410mm
PI_FeNe-DN65 Q.5240mm
PI_FeNe-DN25 Q.4900mm
PI_FeNe-DN32 Q.5280mm
PI_FeNe-DN32 Q.5280mm
PI_FeNe-DN32 Q.5280